Layouts for studs at 24” OC with 1 or 2 layers of Gypsum Board

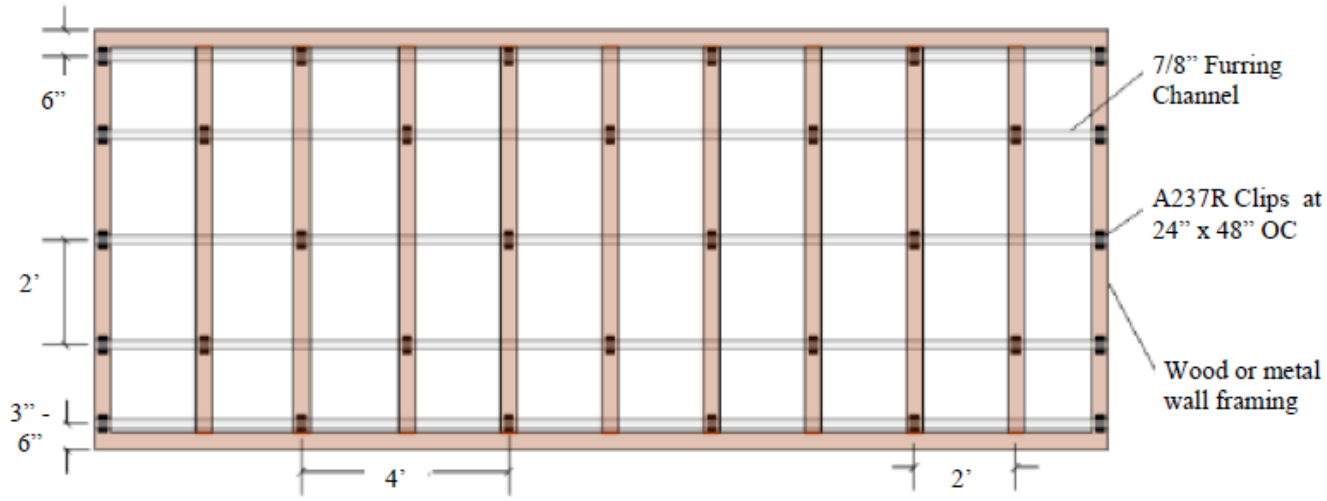

Layouts for studs at 16” OC with 1 or 2 layers of Gypsum Board

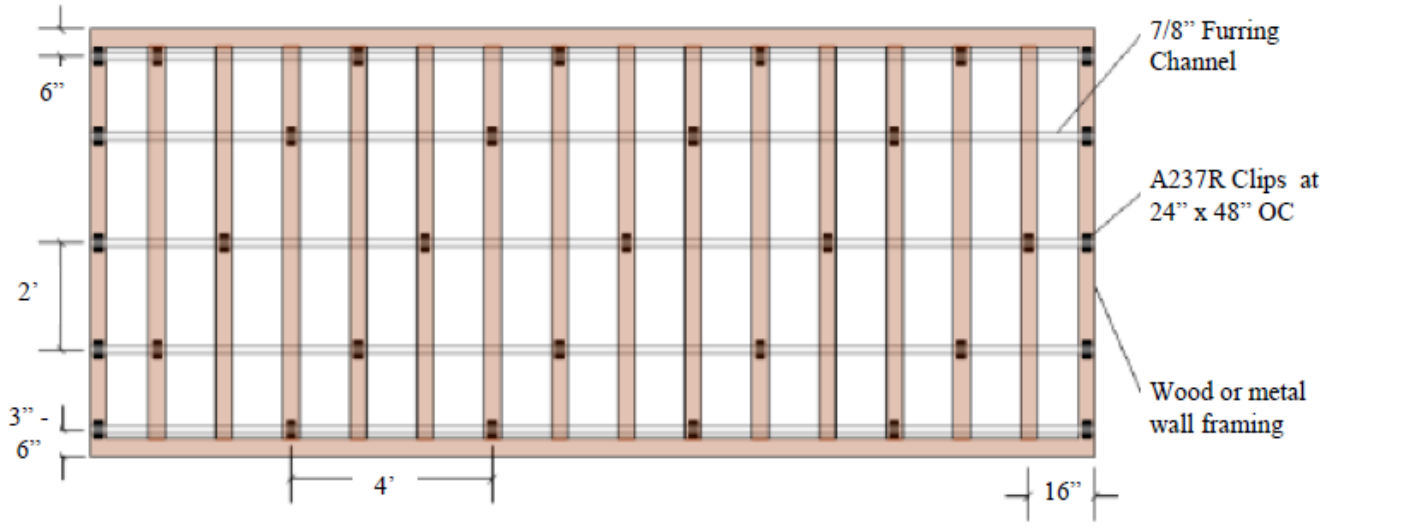

148 Horton Drive, Suite B
Monsey, New York, 10952

Phone: 845.352.3200
Fax: 845.367.4657

www.TMSoundproofing.com